



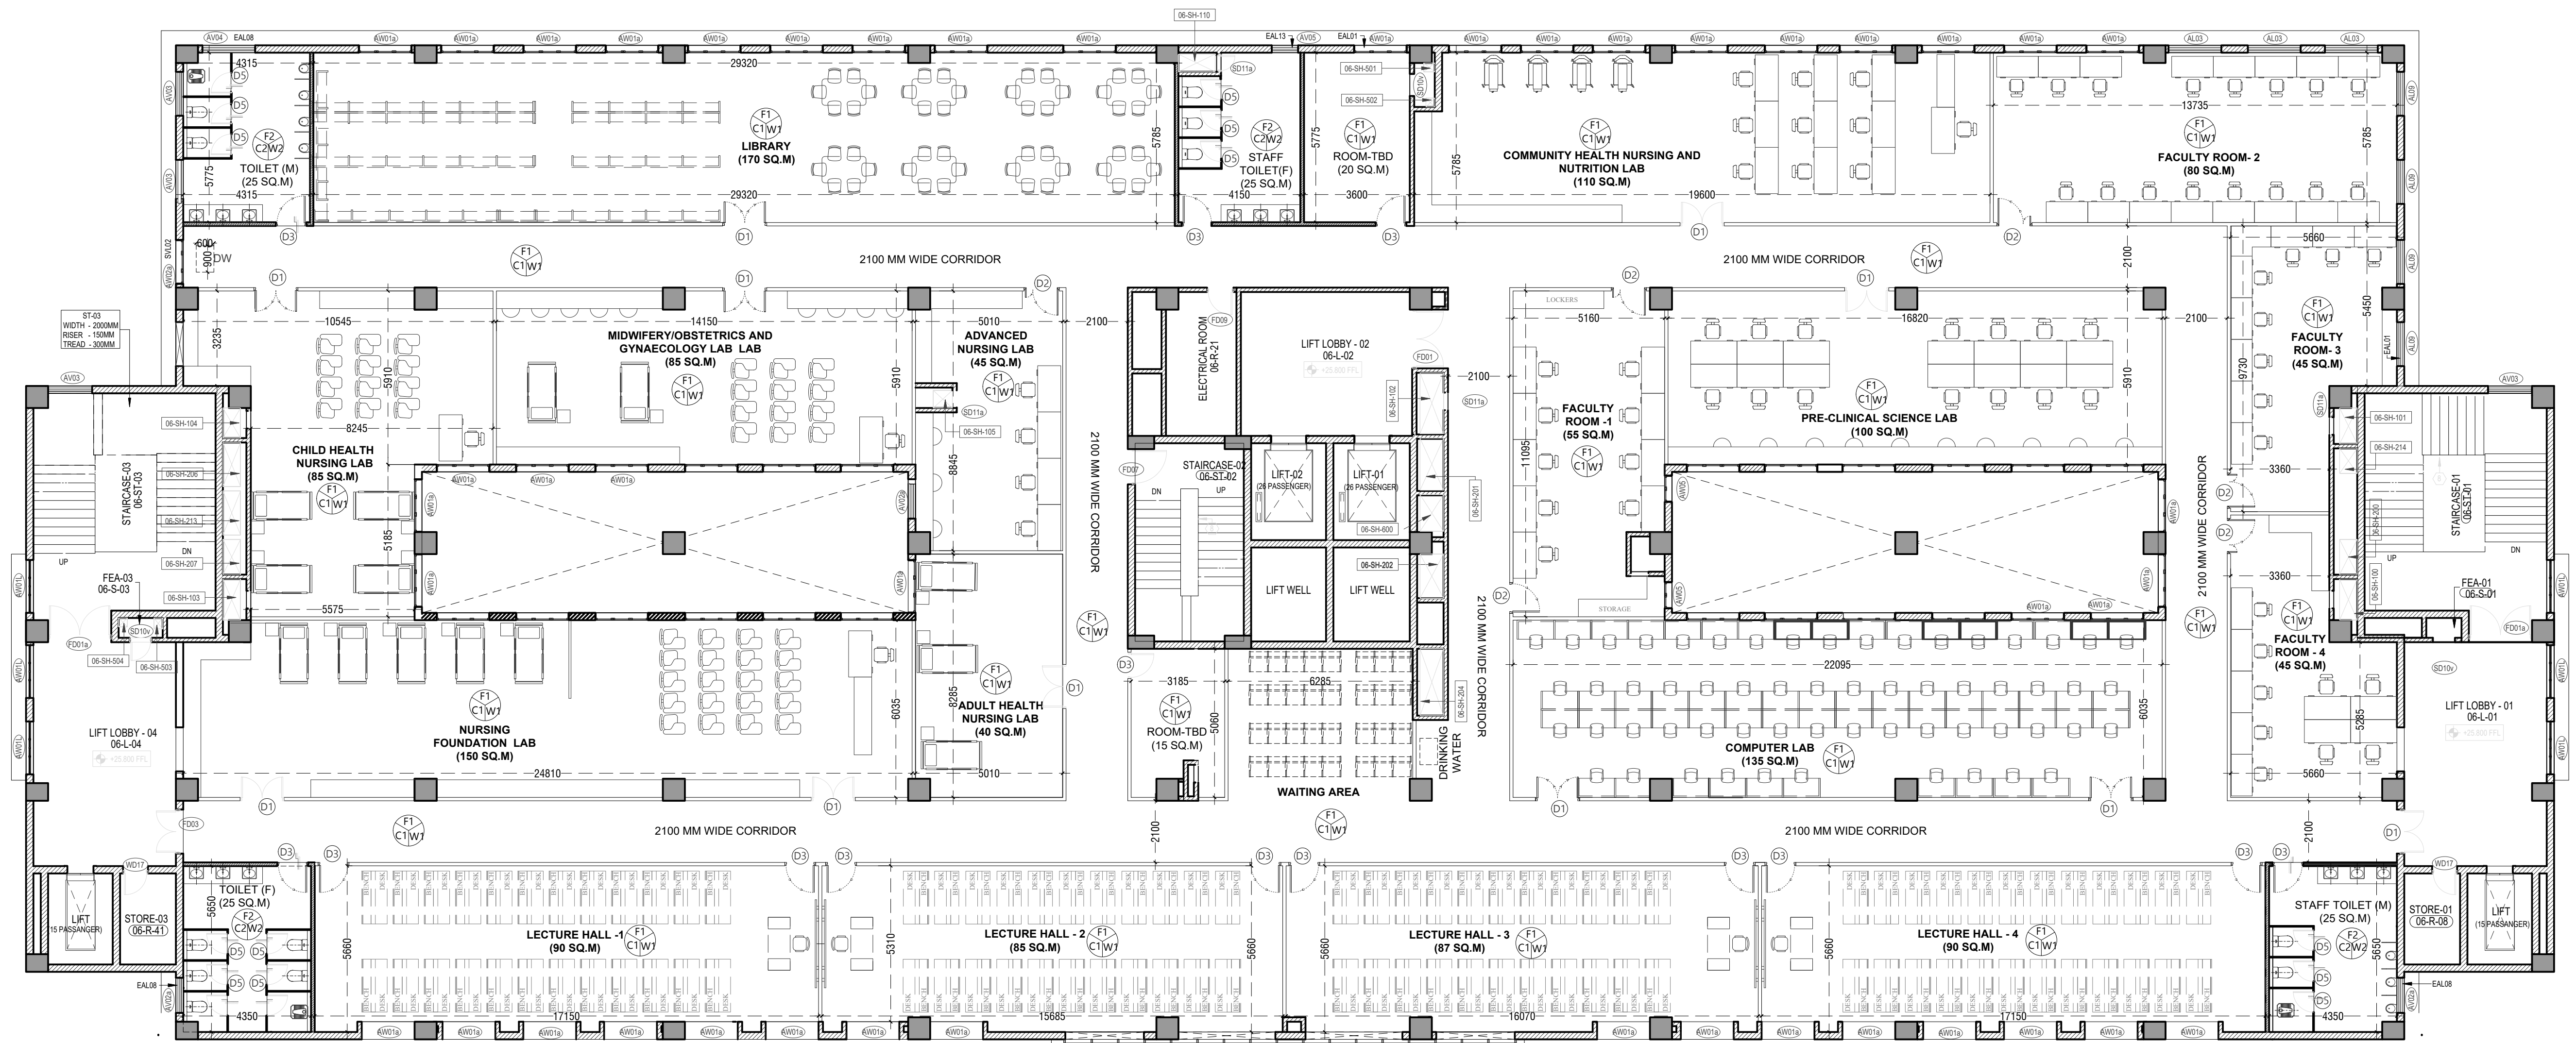

SIXTH FLOOR AREA = 2534 SQ.M

SCHEDULE OF OPENING					
DOOR					
TYPE	WIDTH	SILL LVL	LINTEL LVL	SIZE	QUANTITY
D1	1500	0	2100	1500 X 2100	28
D2	1200	0	2100	1500 X 2100	28
D3	1050	0	2100	1050 X 2100	45
D4	850	0	2100	850 X 2100	2
D5	700	0	2100	700 X 2100	28

F C W	F Floor Finish
	C Ceiling Finish
	W Wall Finish
FLOOR FINISHES	
F1	Vitrified Floor Tiles
F2	Anti-Skid Vitrified Tiles
CEILING FINISHES	
C1	False Ceiling with Gypsum Board
C2	False Ceiling with E-Board
C3	Wood Fiber,Cement composites acoustic installation
WALL FINISHES	
W1	Paint over POP
W2	Glazed Ceramic Wall Tiles @full height
W3	Polyester Panel acoustic installation

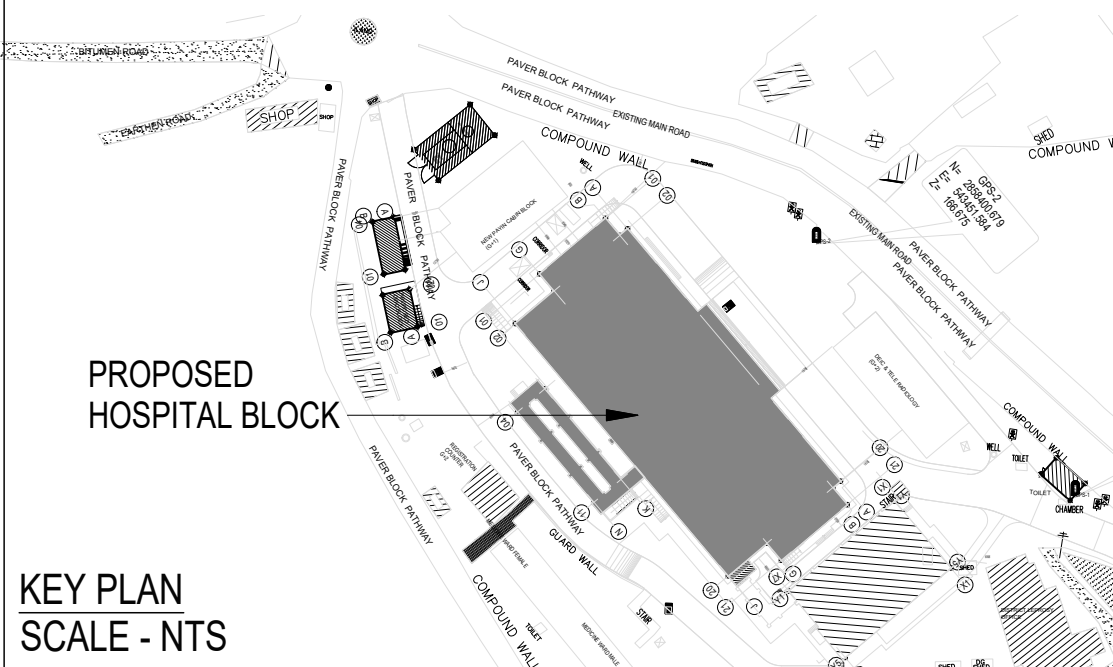

KEY PLAN
SCALE - NTS

PROJECT NAME
PROPOSED OF NURSING COLLEGE AT 5TH AND 6TH FLOOR OF DIPHU CANCER CENTRE, DIPHU

CLIENT
ASSAM CANCER CARE FOUNDATION

DRAWING TITLE
FIFTH FLOOR PLAN
PROPOSED NURSING COLLEGE

AREA

DWG NO.	ASSM/DCC/DIPHU/FIFTH FLOOR/A101	REVISION DATA
DATE		
SCALE		
DWN BY	LVE	

NOTE :

1. Do not scale the drawing, follow written dimension only.

2. All dimensions in mm. and levels in meters.

3. This dwg should be read along with relevant structural dwg.

4. Toilet, Pantry, Kitchen level shall be 12mm below the FFL.

CONSULTANT

LUIT VALLEY ENGINEERING PVT. LTD.
PALTAN BAZAR, GUWAHATI 781008(INDIA)