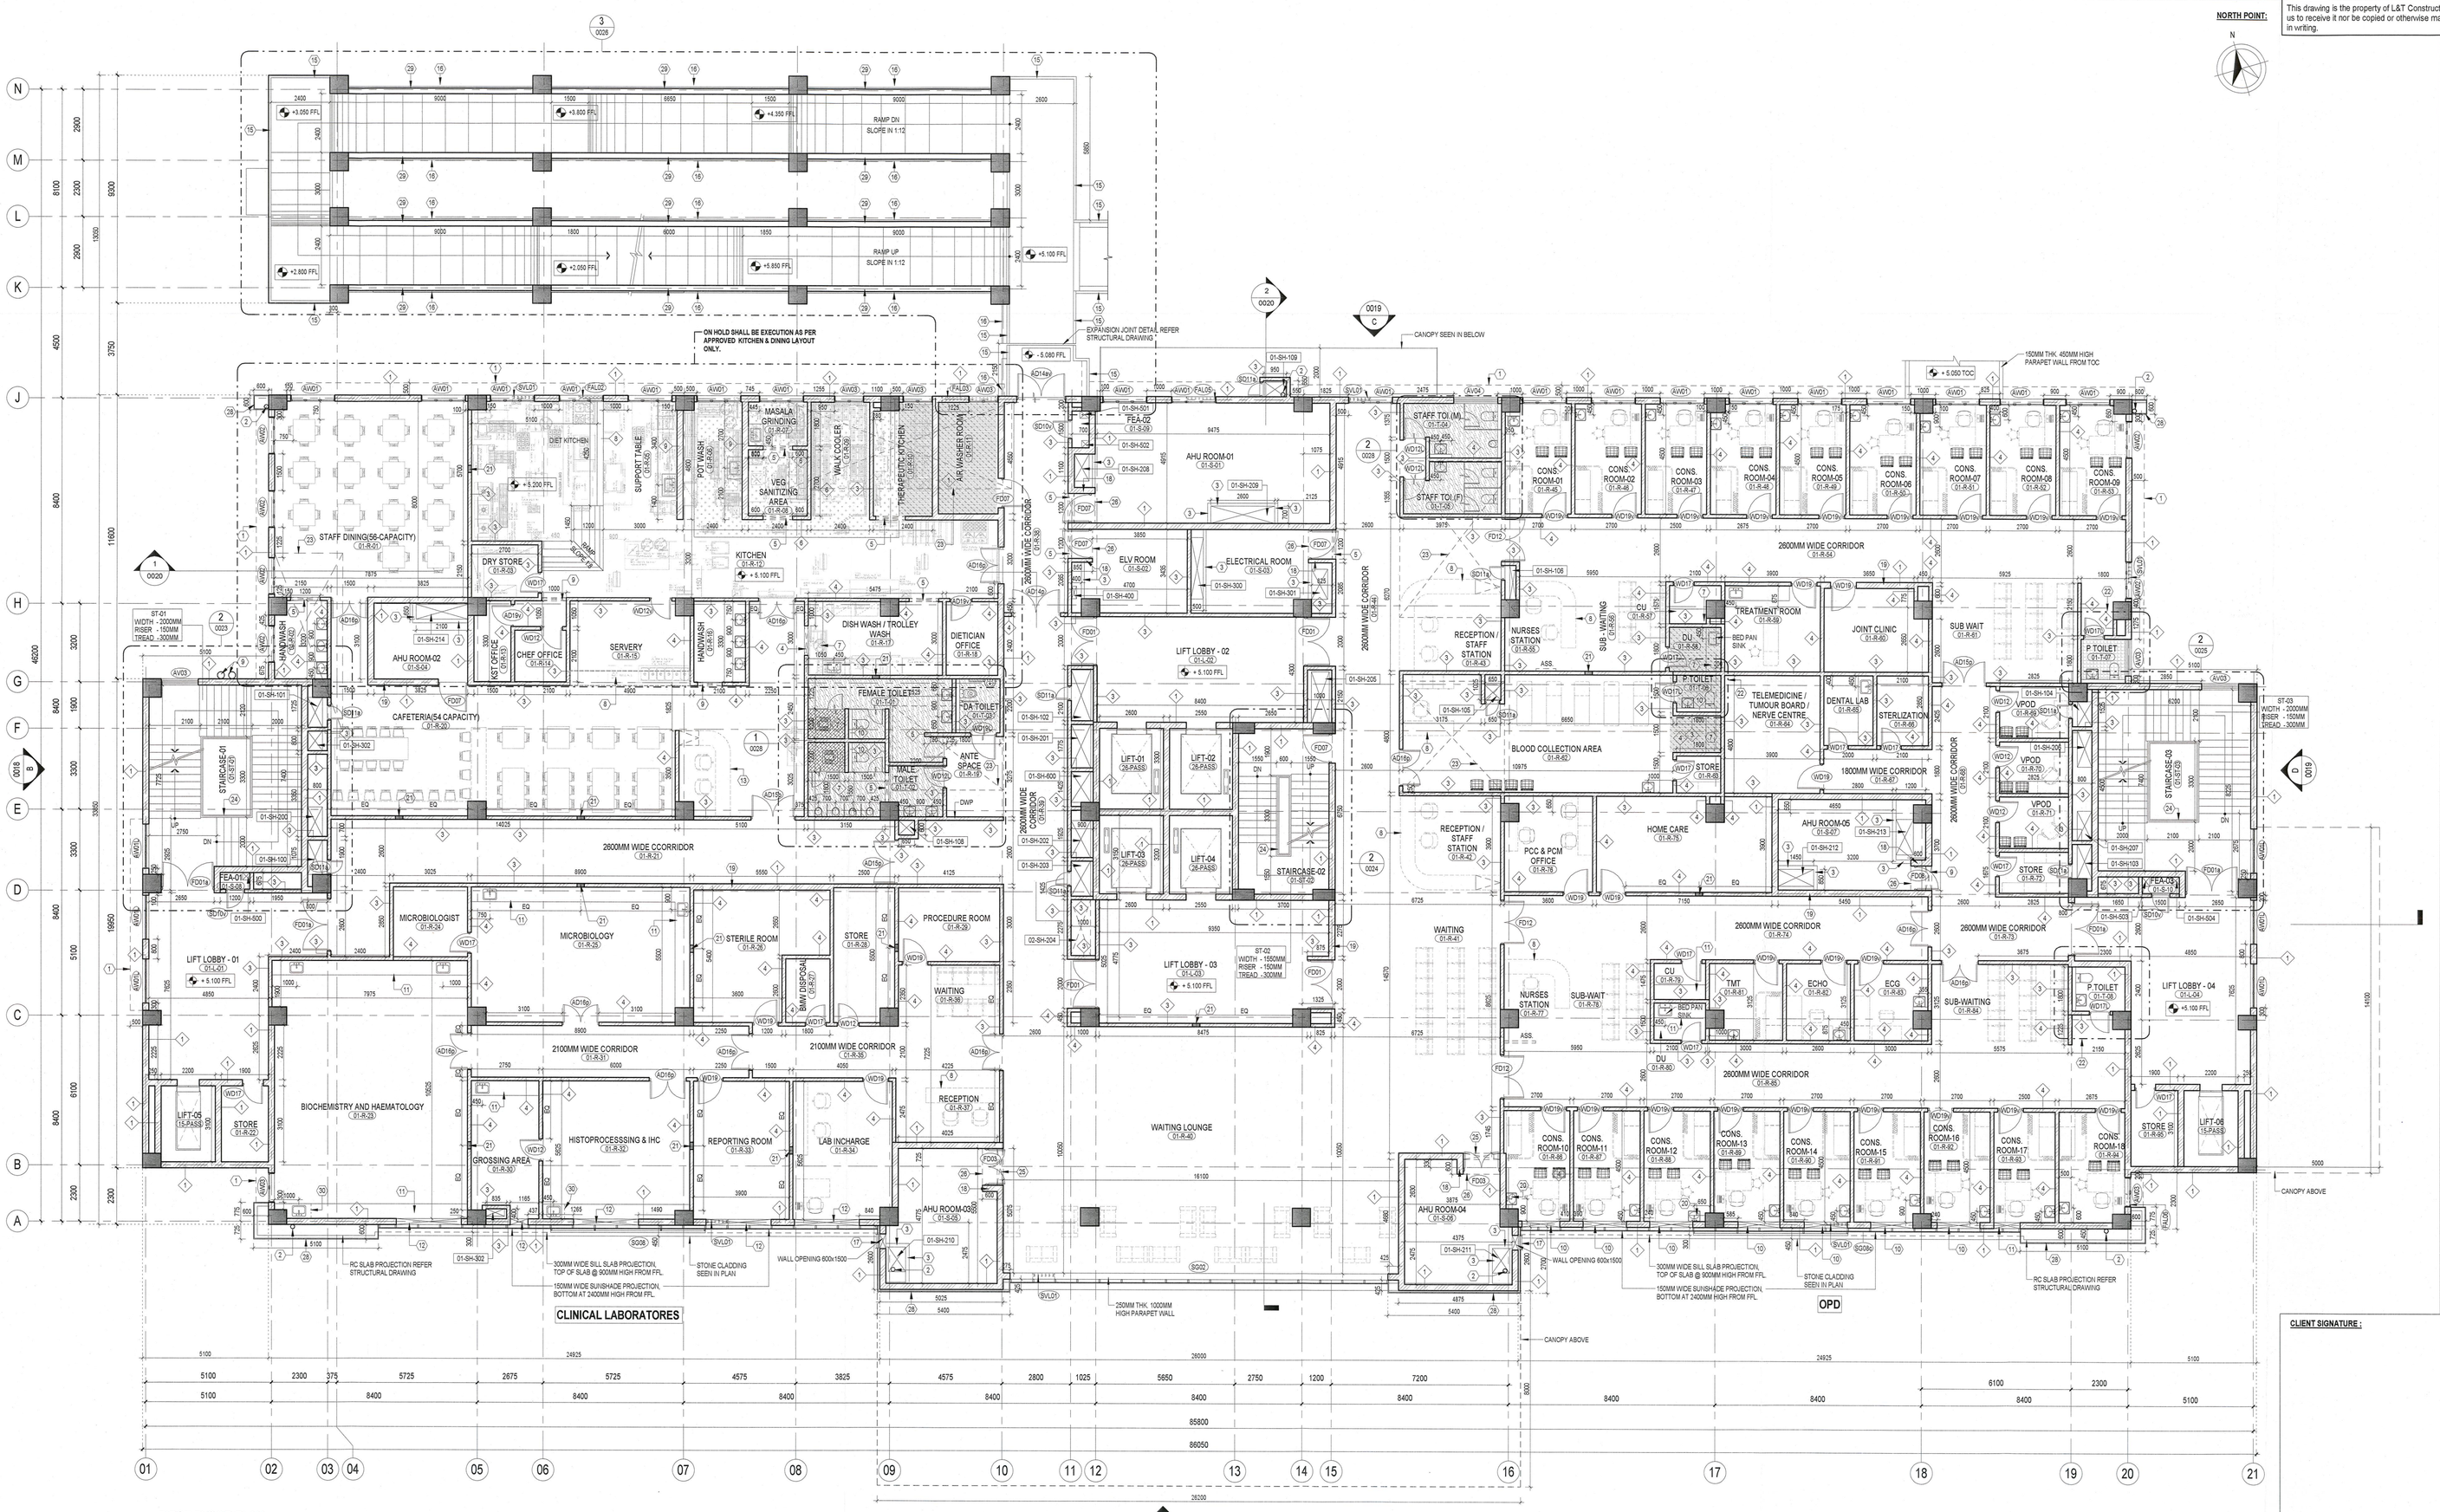

NORTH POINT:

This drawing is the property of L&T Construction. B&F-EDRC and must not be passed on to any person or body not authorised by us to receive it nor be copied or otherwise made use either in full or in part by such person or body without our prior permission in writing.

KEY NOTES :

1. 500MM WIDE SUNSHADE PROJECTION ABOVE.
2. RAIN WATER DOWN TAKE PIPE.
3. 150MM THK. 150MM HIGH KERB WALL FROM FFL.
4. 1200x1500MM WALL OPENING ABOVE COUNTER.
5. 1200x2100MM WALL OPENING FROM FFL.
6. 2000x1500MM WALL OPENING ABOVE COUNTER.
7. GRANITE COUNTER WITH 100 SILL.
8. COUNTER TO DETAIL.
9. 1000x2100MM WALL OPENING FROM FFL.
10. 1750x1500MM WALL OPENING 900 SILL FROM FINISHED FLOOR LEVEL.
11. 1200x1500MM WALL OPENING 900 SILL FROM FINISHED FLOOR LEVEL.
12. 2850x1500MM WALL OPENING 900 SILL FROM FINISHED FLOOR LEVEL.
13. 850x1500MM WALL OPENING 900 SILL FROM FINISHED FLOOR LEVEL.
14. 650x1500MM WALL OPENING 900 SILL FROM FINISHED FLOOR LEVEL.
15. RC PARAPET WALL (DETAILS REFER STRUCTURAL DRAWINGS)
16. BEAM SEEN IN PLAN.
17. 600x1410MM ARCHITECTURAL ELEVATION LOUVER.
18. WALL UPTO BOTTOM OF LINTEL SLAB LEVEL.
19. ELECTRICAL DB LOCATION.
20. 150MM THK. 700MM HIGH LEDGE WALL BELOW THE WASH BASIN.
21. RC MULLION (TYP.) DETAILS REFER STRUCTURAL STANDARD DRAWINGS.
22. REFER STAINRAIED DRAWING FOR TOILET DETAILS.
23. ROOF SLAB TO BE SUNKEN.
24. M.S HANDRAIL TO DETAIL.
25. 1500x2100MM WALL OPENING FROM FFL.
26. RC LINTEL CUM SLAB AT ABOVE TOP OF THE DOOR LEVEL.
27. 730 x1500MM WALL OPENING 900 SILL FROM FINISHED FLOOR LEVEL.
28. ACP CLADDING.
29. 230MM THICK 1000MM HIGH PARAPET WALL FROM FFL.
30. 100MM THICK RAISED FLATFORM

NOTES:-

THE KERB WALL LOCATION INSIDE THE AHU ROOMS SHALL BE BASED ON THE LOCATION OF THE PHE FLOOR TRAP.

CLIENT SIGNATURE :

GENERAL NOTES :

01. ALL DIMENSIONS ARE IN MILLIMETERS & LEVELS IN METERS.
02. +0.000FFL REFERS TO +37.000 LEVEL AT SITE.
03. THIS DRAWING SHOULD BE READ IN CONJUNCTION WITH THE ALL FLOOR PLANS, ELEVATIONS & SECTIONS 019035-A-HP-29-WD-0010 TO 0020.
04. JOINERY / STRUCTURAL GLAZING SHOWN IN PLAN ARE INDICATIVE, REFER HARDWARE SCHEDULE TEMPLATE FOR DETAILS.
05. FOR JOINERY, STAIRCASE, RAMP DETAILS, LIFTS, TOILETS, WALL SECTIONS, FLOORING PATTERN DETAILS, FURNITURE LAYOUTS & FALSE CEILING DETAILS REFER SEPARATE DRAWINGS.
06. FOR STRUCTURAL, PUBLIC HEALTH ENGINEERING, HVAC, ELECTRICAL, AND FIRE FIGHTING DETAILS REFER APPROPRIATE SEPARATE DRAWINGS.
07. AHU PEDESTAL DETAIL REFER STRUCTURAL DRAWING.
08. ALL EXTERNAL WALLS SHOULD BE BUILT UPTO SOFFIT OF BEAM OR CEILING.
09. LIFT WALL OPENING SIZES AND POSITIONING AS PER LIFT MANUFACTURER'S SPECIFICATION AND TO BE FOLLOWED AS PER THE APPROVED VENDOR DWG.
10. FOR TOILET DETAILS REFER STANDARD DRAWING.
11. FOR KITCHEN DETAILS REFER SEPARATE DRAWINGS.
12. ALL ROOF SLAB CUTOUTS INDICATED IN THIS DRAWING ARE TENTATIVE. REFER STRUCTURAL DRAWINGS FOR EXACT LOCATION.
13. ALL DIMENSIONS SHALL BE VERIFIED ON SITE PRIOR TO START OF WORK AND ANY DISCREPANCY SHALL BE BROUGHT TO THE NOTICE OF THE ARCHITECT AT EDRC.
14. ANY DISCREPANCY NOTICED SHALL BE BROUGHT TO THE ATTENTION OF THE CONSULTANTS WITHIN 7 WORKING DAYS OF RECEIVING THE DRAWING, PRIOR TO PROCUREMENT / EXECUTION OF WORK.
15. THE FURNITURE SHOWN IN THE DRAWING ARE INDICATIVE AND IS NOT IN L & T SCOPE OF WORK.
16. 150 MM THICK WALL SHOULDER HAS TO BE MAINTAINED FOR ALL DOORS UNLESS SPECIFIED.

LEGEND :

EAL	EXHAUST AIR LOUVER
FAL	FRESH AIR LOUVER
SVL	SMOKE VENTILATOR LOUVER
	HVAC LOUVER

CUTOUT LEGEND:

	FLOOR CUTOUT
	ROOF CUTOUT

WALL LEGEND :

1. 250MM THK BLOCK WORK UP TO SOFFIT OF SLAB / BEAM
2. 230MM THK BRICK WORK UP TO SOFFIT OF SLAB / BEAM
3. 150MM THK BLOCK WORK UP TO SOFFIT OF SLAB / BEAM
4. 150MM THK BLOCK WORK 100MM ABOVE FALSE CEILING.
5. 150MM THK BLOCK WORK 2100MM HIGH FROM FFL.
6. 150MM THK BLOCK WORK 2400MM HIGH FROM FFL.
7. 150MM THK BLOCK WORK 2800MM HIGH FROM FFL.
8. 250MM THK BLOCK WORK 1200MM HIGH FROM FFL.
9. 250MM THK BLOCK WORK 2400MM HIGH FROM FFL.
10. 150MM THK BLOCK WORK 900MM HIGH FROM FFL.
11. 150MM THK BLOCK WORK 1200MM HIGH FROM FFL.

SUNKEN LEGEND:

	FLOOR SLAB TO BE SUNKEN BY 100MM FROM TOC
	FLOOR SLAB TO BE SUNKEN BY 200MM FROM TOC
	FLOOR SLAB TO BE SUNKEN BY 300MM FROM TOC
	FLOOR SLAB TO BE SUNKEN BY 350MM FROM TOC
	FLOOR SLAB TO BE SUNKEN BY 450MM FROM TOC

SUNKEN AREA SHALL BE REFFERED WITH STRUCTURAL DRAWING

LEGEND :

FRL	FINISHED ROAD LEVEL	AHU	AIR HANDLING UNIT
FGL	FORMED GROUND LEVEL	LD	LEAD LINED DOOR
FFL	FINISHED FLOOR LEVEL	AL	ALUMINIUM LOUVER
FEA	FIRE EQUIPMENT AREA	AW	ALUMINIUM WINDOW
TOC	TOP OF CONCRETE	AD	ALUMINIUM DOOR
LVL	LEVEL	WD	WOODEN DOOR
TOI.	TOILET	FD	FIRE DOOR
ELV	EXTRA LOW VOLTAGE	CON.	CONSULTATION
PHE	PUBLIC HEALTH ENGINEERING	CH.	CHANGE
HVAC	HEATING/VENTILATION AIR CONDITIONING	ASS.	ASSESSMENT AREA

FLOOR LEVEL — 00-SH-XXX SERIAL NO. — SHAFT TYPE / SERIAL NO. SHAFT

SHAFT NO / SHAFT TYPE

1XX	PHE
2XX	HVAC
3XX	ELECTRICAL
4XX	ELV
5XX	FEA
6XX	MSPS

FLOOR LEVEL — 00-XXXX ROOM SERIAL NO. — ROOM TYPE

ROOM TAG KEYNOTE:

S - SERVICES
T - TOILET
L - LIFT LOBBY
ST - STAIRCASE
R - ROOMS

SHAFT SCHEDULE - FIRST FLOOR

TAG	DESCRIPTION	LENGTH	WIDTH
01-SH-101	PHE SHAFT	600	1400
01-SH-102	PHE SHAFT	600	2075
01-SH-103	PHE SHAFT	600	1400
01-SH-104	PHE SHAFT	600	1025
01-SH-105	PHE SHAFT	650	600
01-SH-106	PHE SHAFT	250	1395
01-SH-108	PHE SHAFT	650	600
01-SH-109	PHE SHAFT	850	600
01-SH-200	HVAC SHAFT	600	1200
01-SH-201	HVAC SHAFT	600	1775
01-SH-202	HVAC SHAFT	800	1500
01-SH-203	HVAC SHAFT	800	1425
01-SH-206	HVAC SHAFT	725	2075
01-SH-208	HVAC SHAFT	600	1500
01-SH-209	HVAC SHAFT	600	1200
01-SH-208	HVAC SHAFT	600	1100
01-SH-209	HVAC SHAFT	2600	700
01-SH-210	HVAC SHAFT	700	1000
01-SH-211	HVAC SHAFT	700	1000
01-SH-212	HVAC SHAFT	1450	700
01-SH-213	HVAC SHAFT	700	1450
01-SH-214	HVAC SHAFT	2100	600
01-SH-300	ELECTRICAL SHAFT	2500	500
01-SH-301	ELECTRICAL SHAFT	650	1225
01-SH-302	ELECTRICAL SHAFT	750	300
01-SH-303	ELECTRICAL SHAFT	800	600
01-SH-400	ELV SHAFT	200	500
01-SH-500	FPS SHAFT	300	300
01-SH-501	FPS SHAFT	375	300
01-SH-502	FPS SHAFT	300	300
01-SH-503	FPS SHAFT	375	300
01-SH-504	FPS SHAFT	300	300
01-SH-600	MOPS SHAFT	800	1250

STRUCTURAL GLAZING - FIRST FLOOR

TAG	WIDTH	HEIGHT	COUNT
SG08	2025	1500	1
SG09	2025	1500	1

DOOR SCHEDULE - FIRST FLOOR

TAG	WIDTH	HEIGHT	SILL HEIGHT	COUNT
AD14a	2000	2400	0	1
AD14b	2000	2100	0	1
AD15b	1800	2100	0	3
AD16b	1500	2100	0	11
AD19a	900	2100	0	2
FD01	2000	2100	0	4
FD01a	2150	2100	0	4
FD03	1500	2100	0	2
FD07	1200	2100	0	6
FD08	1000	2100	0	1
FD12	1800	2100	0	3
SD10a	750	2000	100	3
SD11a	600	1550	600	9
WD12	900	2100	0	6
WD13L	900	2100	0	4
WD12v	900	2100	0	1
WD17	850	2100	0	13
WD17L	850	2100	0	3
WD19	1050	2100	0	9
WD19L	1050	2100	0	1
WD19v	1050	2100	0	21

WINDOW / LOUVER SCHEDULE - FIRST FLOOR

TAG	WIDTH	HEIGHT	SILL HEIGHT	COUNT
AW03	1500	600	2001/1901/1801	3
AW04	1800	600	1800	1
AW01	1800	1500	900	19
AW01L	1800	1500	900	6
AW02	1500	1500	900	6
AW03	1200	1500	900	5
FAL02	1000	300	3100	1
FAL03	2200	850	2550	1
FAL05	1250	600	2800	1
FAL06	500	250	3150	1
SVL01	900	300	3100	6

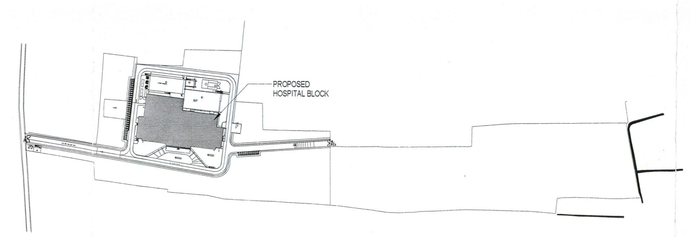

KEY PLAN
SCALE - NTS

REV NO.	DESCRIPTION	DESIGNED	DRAWN	CHECKED	APPROVED
0	RELEASED AS GOOD FOR CONSTRUCTION	TJR 28.01.2024	BK / MG 28.01.2024	TI 07.02.2024	JA 07.02.2024

REVISIONS

CHECKED BY	SIGN	DATE	CHECKED BY	SIGN	DATE	CHECKED BY	SIGN	DATE
ARCHITECTURE			HVAC		07.02.24	GIS		
CIVIL & STRUCTURAL		07.02.24	FPS		07.02.24	GEOTECH		
ELECTRICAL		07.02.24	PIPING			VHT		
ELV SYSTEM		07.02.24	PHE		07.02.24			

CLIENT : ASSAM CANCER CARE FOUNDATION

PROJECT : Proposed Cancer Centre At 18 Locations In Assam For Assam Cancer Care Foundation & M/s. Tata Trusts
DHUBRI CANCER CENTRE
(A Government of Assam and Tata Trusts Initiative)

CONSULTANT: Engineering Design and Research Center (EDRC), L&T Construction - Buildings & Factories.

CONCEPT ARCHITECT: Engineering Design and Research Center (EDRC), L&T Construction - Buildings & Factories.

SUPPLIER / CONTRACTOR : Larsen & Toubro Limited, Construction, Buildings & Factories

JOB No : O19035

	NAME	SIGN	DATE
DSGN	TJR		28.01.2024
DRWN	BK / MG		28.01.2024
CHKD	TI		07.02.2024
APPD	JA		07.02.2024

TITLE: HOSPITAL BLOCK
FIRST FLOOR PLAN

SECTION/ ELEVATION MARKING — DRAWING NUMBER

SCALE: As indicated

PROJECTION: FIRST ANGLE

SIZE: A0 | REV: 0

DRAWING No. O19035 - A - HP - 29 - WD - 0011

SHEET:

RELEASED FOR ☐ PRELIMINARY ☐ TENDER ☐ INFORMATION ☐ APPROVAL ☑ CONSTRUCTION