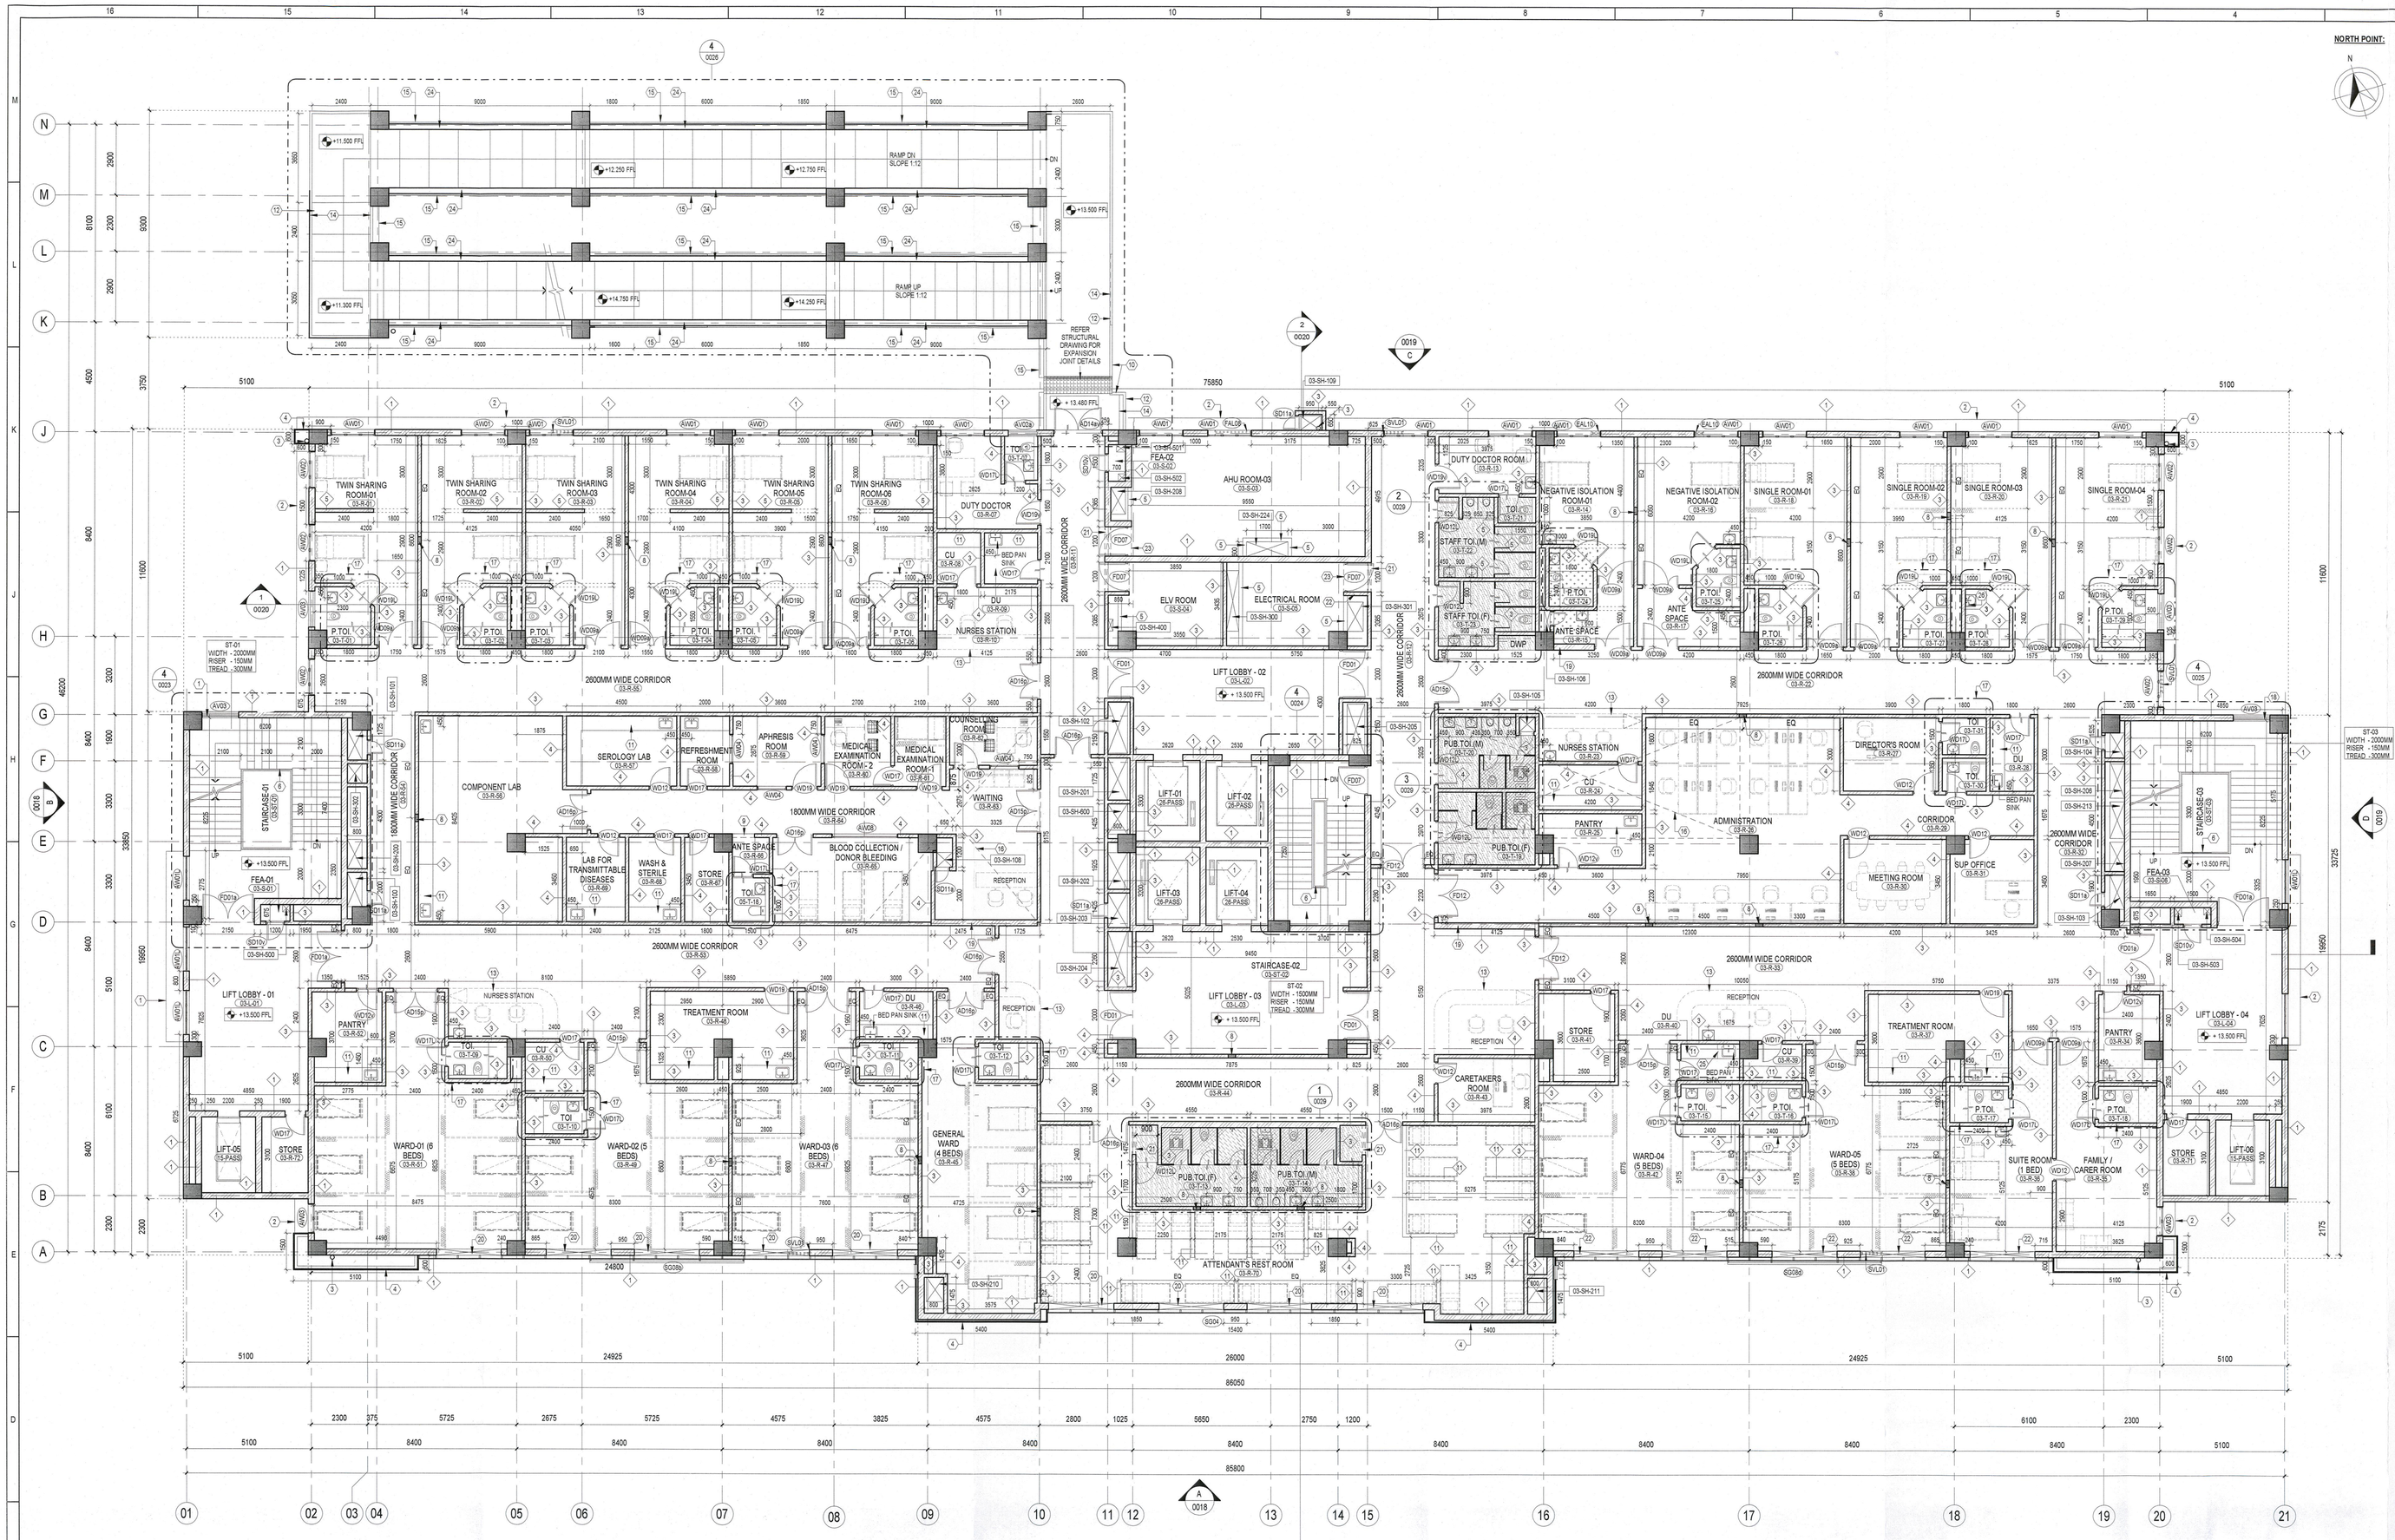

1 THIRD FLOOR PLAN
1 : 100

NORTH POINT:

This drawing is the property of L&T Construction, B&F-ED:RC and must not be passed on to any person or body not authorised by us to receive it nor be copied or otherwise made use use either in full or in part by such person or body without our prior permission in writing.

KEY NOTES :

1. 1500x600 WALL OPENING AT 2800MM FROM FINISHED MID LANDING LEVEL (+10.950FFL)
2. 500MM WIDE SUNSHADE ABOVE.
3. RAIN WATER DOWN TAKE PIPE.
4. ACP CLADDING.
5. 150MM THK. 150MM HIGH RC KERB WALL FROM FFL. (REFER STRUCTURAL DRAWING).
6. M.S HANDRAIL TO DETAIL.
7. DG SMOKE EXHAUST PIPE UP TO TERRACE.
8. RC MULLION.
9. 900x2100 WALL OPENING FROM FINISHED FLOOR LEVEL.
10. CONNECTING CORRIDOR ABOVE.
11. COUNTER TO DETAIL.
12. RC DROP REFER STRUCTURAL DRAWING.
13. RECEPTION / NURSES TABLE.
14. RC PARAPET WALL.
15. RC BEAM SEEN IN PLAN.
16. ROOF SLAB TO BE SUNKEN.
17. REFER STAIRADED DRAWING FOR TOILET DETAILS.
18. 1500x600 WALL OPENING AT 3100MM FROM FINISHED MID LANDING LEVEL (15.600FFL)
19. ELECTRICAL DB LOCATION.
20. 2650x1500MM WALL OPENING 900 SILL FROM FINISHED FLOOR LEVEL.
21. 1200x2100MM WALL OPENING FROM FFL.
22. WALL UPTO BOTTOM OF LINTEL SLAB LEVEL.
23. RC LINTEL CUM SLAB AT ABOVE TOP OF THE DOOR LEVEL.
24. 230MM THICK 1000MM HIGH PARAPET WALL FROM FFL.
25. 100MM THICK RAISED FLATFORM
26. 150MM THICK BLOCK WALL UPTO BOTTOM OF WASH BASIN.
27. 10MM DROP FROM FINISH FLOOR LEVEL.

NOTES:-
THE KERB WALL LOCATION INSIDE THE AHU ROOMS SHALL BE BASED ON THE LOCATION OF THE PHE FLOOR TRAP.

CLIENT SIGNATURE :

GENERAL NOTES :

01. ALL DIMENSIONS ARE IN MILLIMETERS & LEVELS IN METERS.
02. +0.000FFL REFERS TO +37.000 LEVEL AT SITE.
03. THIS DRAWING SHOULD BE READ IN CONJUNCTION WITH THE ALL FLOOR PLANS, ELEVATIONS & SECTIONS O19035-A-HP-29-WD-0010 TO 0020.
04. JOINERY / STRUCTURAL GLAZING SHOWN IN PLAN ARE INDICATIVE, REFER HARDWARE SCHEDULE TEMPLATE FOR DETAILS.
05. FOR JOINERY, STAIRCASE, RAMP DETAILS, LIFTS, TOILETS, WALL SECTIONS, FLOORING PATTERN DETAILS, FURNITURE LAYOUTS & FALSE CEILING DETAILS REFER SEPARATE DRAWINGS.
06. FOR STRUCTURAL, PUBLIC HEALTH ENGINEERING, HVAC, ELECTRICAL, AND FIRE FIGHTING DETAILS REFER APPROPRIATE SEPARATE DRAWINGS.
07. AHU PEDESTAL DETAIL REFER STRUCTURAL DRAWING.
08. ALL EXTERIAL WALLS SHOULD BE BUILT UPTO SOFFIT OF BEAM OR CEILING.
09. LIFT WALL OPENING SIZES AND POSITIONING AS PER LIFT MANUFACTURER'S SPECIFICATION AND TO BE FOLLOWED AS PER THE APPROVED VENDOR DWG.
10. FOR TOILET DETAILS REFER STANDARD DRAWING.
11. FOR KITCHEN DETAILS REFER SEPARATE DRAWINGS.
12. ALL ROOF SLAB CUTOUTS INDICATED IN THIS DRAWING ARE TENTATIVE. REFER STRUCTURAL DRAWINGS FOR EXACT LOCATION.
13. ALL DIMENSIONS SHALL BE VERIFIED ON SITE PRIOR TO START OF WORK AND ANY DISCREPANCY SHALL BE BROUGHT TO THE NOTICE OF THE ARCHITECT AT EDRC.
14. ANY DISCREPANCY NOTICED SHALL BE BROUGHT TO THE ATTENTION OF THE CONSULTANTS WITHIN 7 WORKING DAYS OF RECEIVING THE DRAWING, PRIOR TO PROCUREMENT / EXECUTION OF WORK.
15. THE FURNITURE SHOWN IN THE DRAWING ARE INDICATIVE AND IS NOT IN L & T SCOPE OF WORK.
16. 150 MM THICK WALL SHOULDER HAS TO BE MAINTAINED FOR ALL DOORS UNLESS SPECIFIED.

WALL LEGEND :

1. 250MM THK BLOCK WORK UP TO SOFFIT OF SLAB / BEAM
2. 200MM THK BRICK WORK UP TO SOFFIT OF SLAB / BEAM
3. 150MM THK BLOCK WORK UP TO SOFFIT OF SLAB / BEAM
4. 150MM THK BLOCK WORK 100MM ABOVE FALSE CEILING.
5. 150MM THK BLOCK WORK 2100MM HIGH FROM FFL.
6. 150MM THK BLOCK WORK 2400MM HIGH FROM FFL.
7. 150MM THK BLOCK WORK 2800MM HIGH FROM FFL.
8. 250MM THK BLOCK WORK 1200MM HIGH FROM FFL.
9. 250MM THK BLOCK WORK 2400MM HIGH FROM FFL.
10. 150MM THK BLOCK WORK 900MM HIGH FROM FFL.
11. 150MM THK BLOCK WORK 1200MM HIGH FROM FFL.

TOILET WC LEDGE WALLS 900MM HIGH & URINAL LEDGE WALLS 1200MM HIGH FROM FFL.

SUNKEN LEGEND:

- FLOOR SLAB TO BE SUNKEN BY 100MM FROM TOC
- FLOOR SLAB TO BE SUNKEN BY 300MM FROM TOC
- FLOOR SLAB TO BE SUNKEN BY 450MM FROM TOC

SUNKEN AREA SHALL BE REFFERED WITH STRUCTURAL DRAWING

CUTOUT LEGEND:

- FLOOR CUTOUT
- ROOF CUTOUT

LEGEND :

FFL	FINISHED ROAD LEVEL	AHU	AIR HANDLING UNIT
FGL	FORMED GROUND LEVEL	LD	LEAD LINED DOOR
FFL	FINISHED FLOOR LEVEL	AL	ALUMINIUM LOUVER
FEA	FIRE EQUIPMENT AREA	AW	ALUMINIUM WINDOW
TOC	TOP OF CONCRETE	AD	ALUMINIUM DOOR
LVL	LEVEL	WD	WOODEN DOOR
TOI	TOILET	FD	FIRE DOOR
ELV	EXTRA LOW VOLTAGE	P.TOI	PATIENT TOILET
PHE	PUBLIC HEALTH ENGINEERING	PUB.TOI	PUBLIC TOILET
HVAC	HEATING VENTILATION AIR CONDITIONING	(M)	MALE
DWF	DRINKING WATER FOUNTAIN	(F)	FEMALE

FLOOR LEVEL — SHAFT TYPE / SERIAL NO. — SHAFT (03-SH-XXX)

SHAFT NO	SHAFT TYPE
1XX	PHE
2XX	HVAC
3XX	ELECTRICAL
4XX	ELV
5XX	FEA
6XX	MOPS

FLOOR LEVEL — ROOM SERIAL NO. — ROOM TYPE (00-0-XXX)

ROOM TAG KEYNOTE:

S - SERVICES
T - TOILET
L - LIFT LOBBY
ST - STAIRCASE
R - ROOMS

SHAFT SCHEDULE -THIRD FLOOR

TAG	DESCRIPTION	LENGTH	WIDTH
03-SH-100	PHE SHAFT	600	1400
03-SH-101	PHE SHAFT	600	1225
03-SH-102	PHE SHAFT	800	2075
03-SH-103	PHE SHAFT	600	1400
03-SH-104	PHE SHAFT	600	1025
03-SH-105	PHE SHAFT	650	600
03-SH-106	PHE SHAFT	250	875
03-SH-108	PHE SHAFT	650	600
03-SH-109	PHE SHAFT	850	600
03-SH-200	HVAC SHAFT	600	1200
03-SH-201	HVAC SHAFT	800	1725
03-SH-202	HVAC SHAFT	800	1500
03-SH-203	HVAC SHAFT	800	1405
03-SH-204	HVAC SHAFT	800	2275
03-SH-205	HVAC SHAFT	725	2075
03-SH-206	HVAC SHAFT	600	1500
03-SH-207	HVAC SHAFT	600	1200
03-SH-208	HVAC SHAFT	600	1100
03-SH-210	HVAC SHAFT	700	1000
03-SH-211	HVAC SHAFT	700	1000
03-SH-213	HVAC SHAFT	700	1500
03-SH-224	HVAC SHAFT	1700	600
03-SH-300	ELECTRICAL SHAFT	2500	500
03-SH-301	ELECTRICAL SHAFT	650	1225
03-SH-302	ELECTRICAL SHAFT	800	600
03-SH-400	ELV SHAFT	200	500
03-SH-500	FPS SHAFT	300	300
03-SH-501	FPS SHAFT	375	300
03-SH-502	FPS SHAFT	300	300
03-SH-503	FPS SHAFT	375	300
03-SH-504	FPS SHAFT	300	300
03-SH-600	MOPS SHAFT	800	1250

DOOR SCHEDULE - THIRD FLOOR

TAG	WIDTH	HEIGHT	SILL HEIGHT	COUNT
AD14av	2000	2400	0	1
AD15b	1800	2100	0	7
AD16b	1500	2100	0	8
FD01	2000	2100	0	4
FD01a	2150	2100	0	4
FD07	1200	2100	0	4
FD12	1800	2100	0	3
SD10v	750	2000	100	3
SD11a	600	1500	600	10
WD09a	1500	2100	0	16
WD12	900	2100	0	7
WD13L	900	2100	0	5
WD13v	900	2100	0	3
WD17	850	2100	0	15
WD17L	850	2100	0	13
WD19	1050	2100	0	6
WD19L	1050	2100	0	12
WD19v	1050	2100	0	2

STRUCTURAL GLAZING - THIRD FLOOR

TAG	WIDTH	HEIGHT	COUNT
SG04	15400	6900	1
SG06b	29325	1500	1
SG06d	29325	1500	1

WINDOW / LOUVER SCHEDULE - THIRD FLOOR

TAG	WIDTH	HEIGHT	SILL HEIGHT	COUNT
AV02a	1200	450	1950	1
AV03	1500	600	2001/1951/85	4
AW01	1800	1500	900	17
AW01L	1800	1500	900	5
AW02	1800	1500	900	6
AW03	1200	1500	900	2
AW04	1200	1200	300	4
AW08	2700	1200	300	1
EAL10	400	150	3250	2
FAL08	1500	600	2850	1
SVL01	900	300	3100	5

LEGEND :

- EAL — EXHAUST AIR LOUVER
- FAL — FRESH AIR LOUVER
- SVL — SMOKE VENTILATOR LOUVER
- HVAC LOUVER

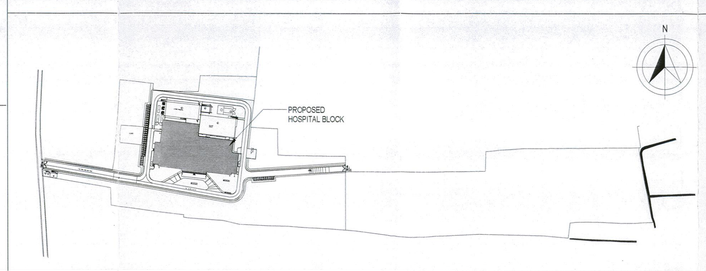

REV NO.	DESCRIPTION	DESIGNED	DRAWN	CHECKED	APPROVED
0	RELEASED AS GOOD FOR CONSTRUCTION	TJR 17.01.2024	MG 17.01.2024	TI 09.02.2024	JA 09.02.2024

REVISIONS

CHECKED BY	SIGN	DATE	CHECKED BY	SIGN	DATE	CHECKED BY	SIGN	DATE
ARCHITECTURE		09.02.24	HVAC		09.02.24	GIS		
CIVIL & STRUCTURAL		09.02.24	FPS		09.02.24	GEOTECH		
ELECTRICAL		09.02.24	PIPING			VHT		
ELV SYSTEM		09.02.24	PHE		09.02.24			

CLIENT : ASSAM CANCER CARE FOUNDATION

PROJECT : Proposed Cancer Centre At 18 Locations In Assam For Assam Cancer Care Foundation & M/s. Tata Trusts
DHUBRI CANCER CENTRE
(A Government of Assam and Tata Trusts initiative).

CONSULTANT: Engineering Design and Research Center (EDRC), L&T Construction - Buildings & Factories.

CONCEPT ARCHITECT: Engineering Design and Research Center (EDRC), L&T Construction - Buildings & Factories.

SUPPLIER / CONTRACTOR : Larsen & Toubro Limited, Construction, Buildings & Factories

JOB No : O19035

	NAME	SIGN	DATE
DSGN	TJR		17.01.2024
DRWN	MG		17.01.2024
CHKD	TI		09.02.2024
APPD	JA		09.02.2024

TITLE: HOSPITAL BLOCK
THIRD FLOOR PLAN

SECTION / ELEVATION / KEYPLAN — DRAWING NUMBER

SCALE: As indicated

DRAWING No. O19035 - A - HP - 29 - WD - 0013 — SHEET: — PRO-DESIGN — SIZE: A0 — REV: 0

RELEASED FOR: ☐ PRELIMINARY ☐ TENDER ☐ INFORMATION ☐ APPROVAL ☑ CONSTRUCTION