This drawing is the property of L&T Construction ,B&F-EDRC and must not be passed on to any person or body not authorised by us to receive it nor be copied or otherwise made use either in full or in part by such person or body without our prior permission in writing.

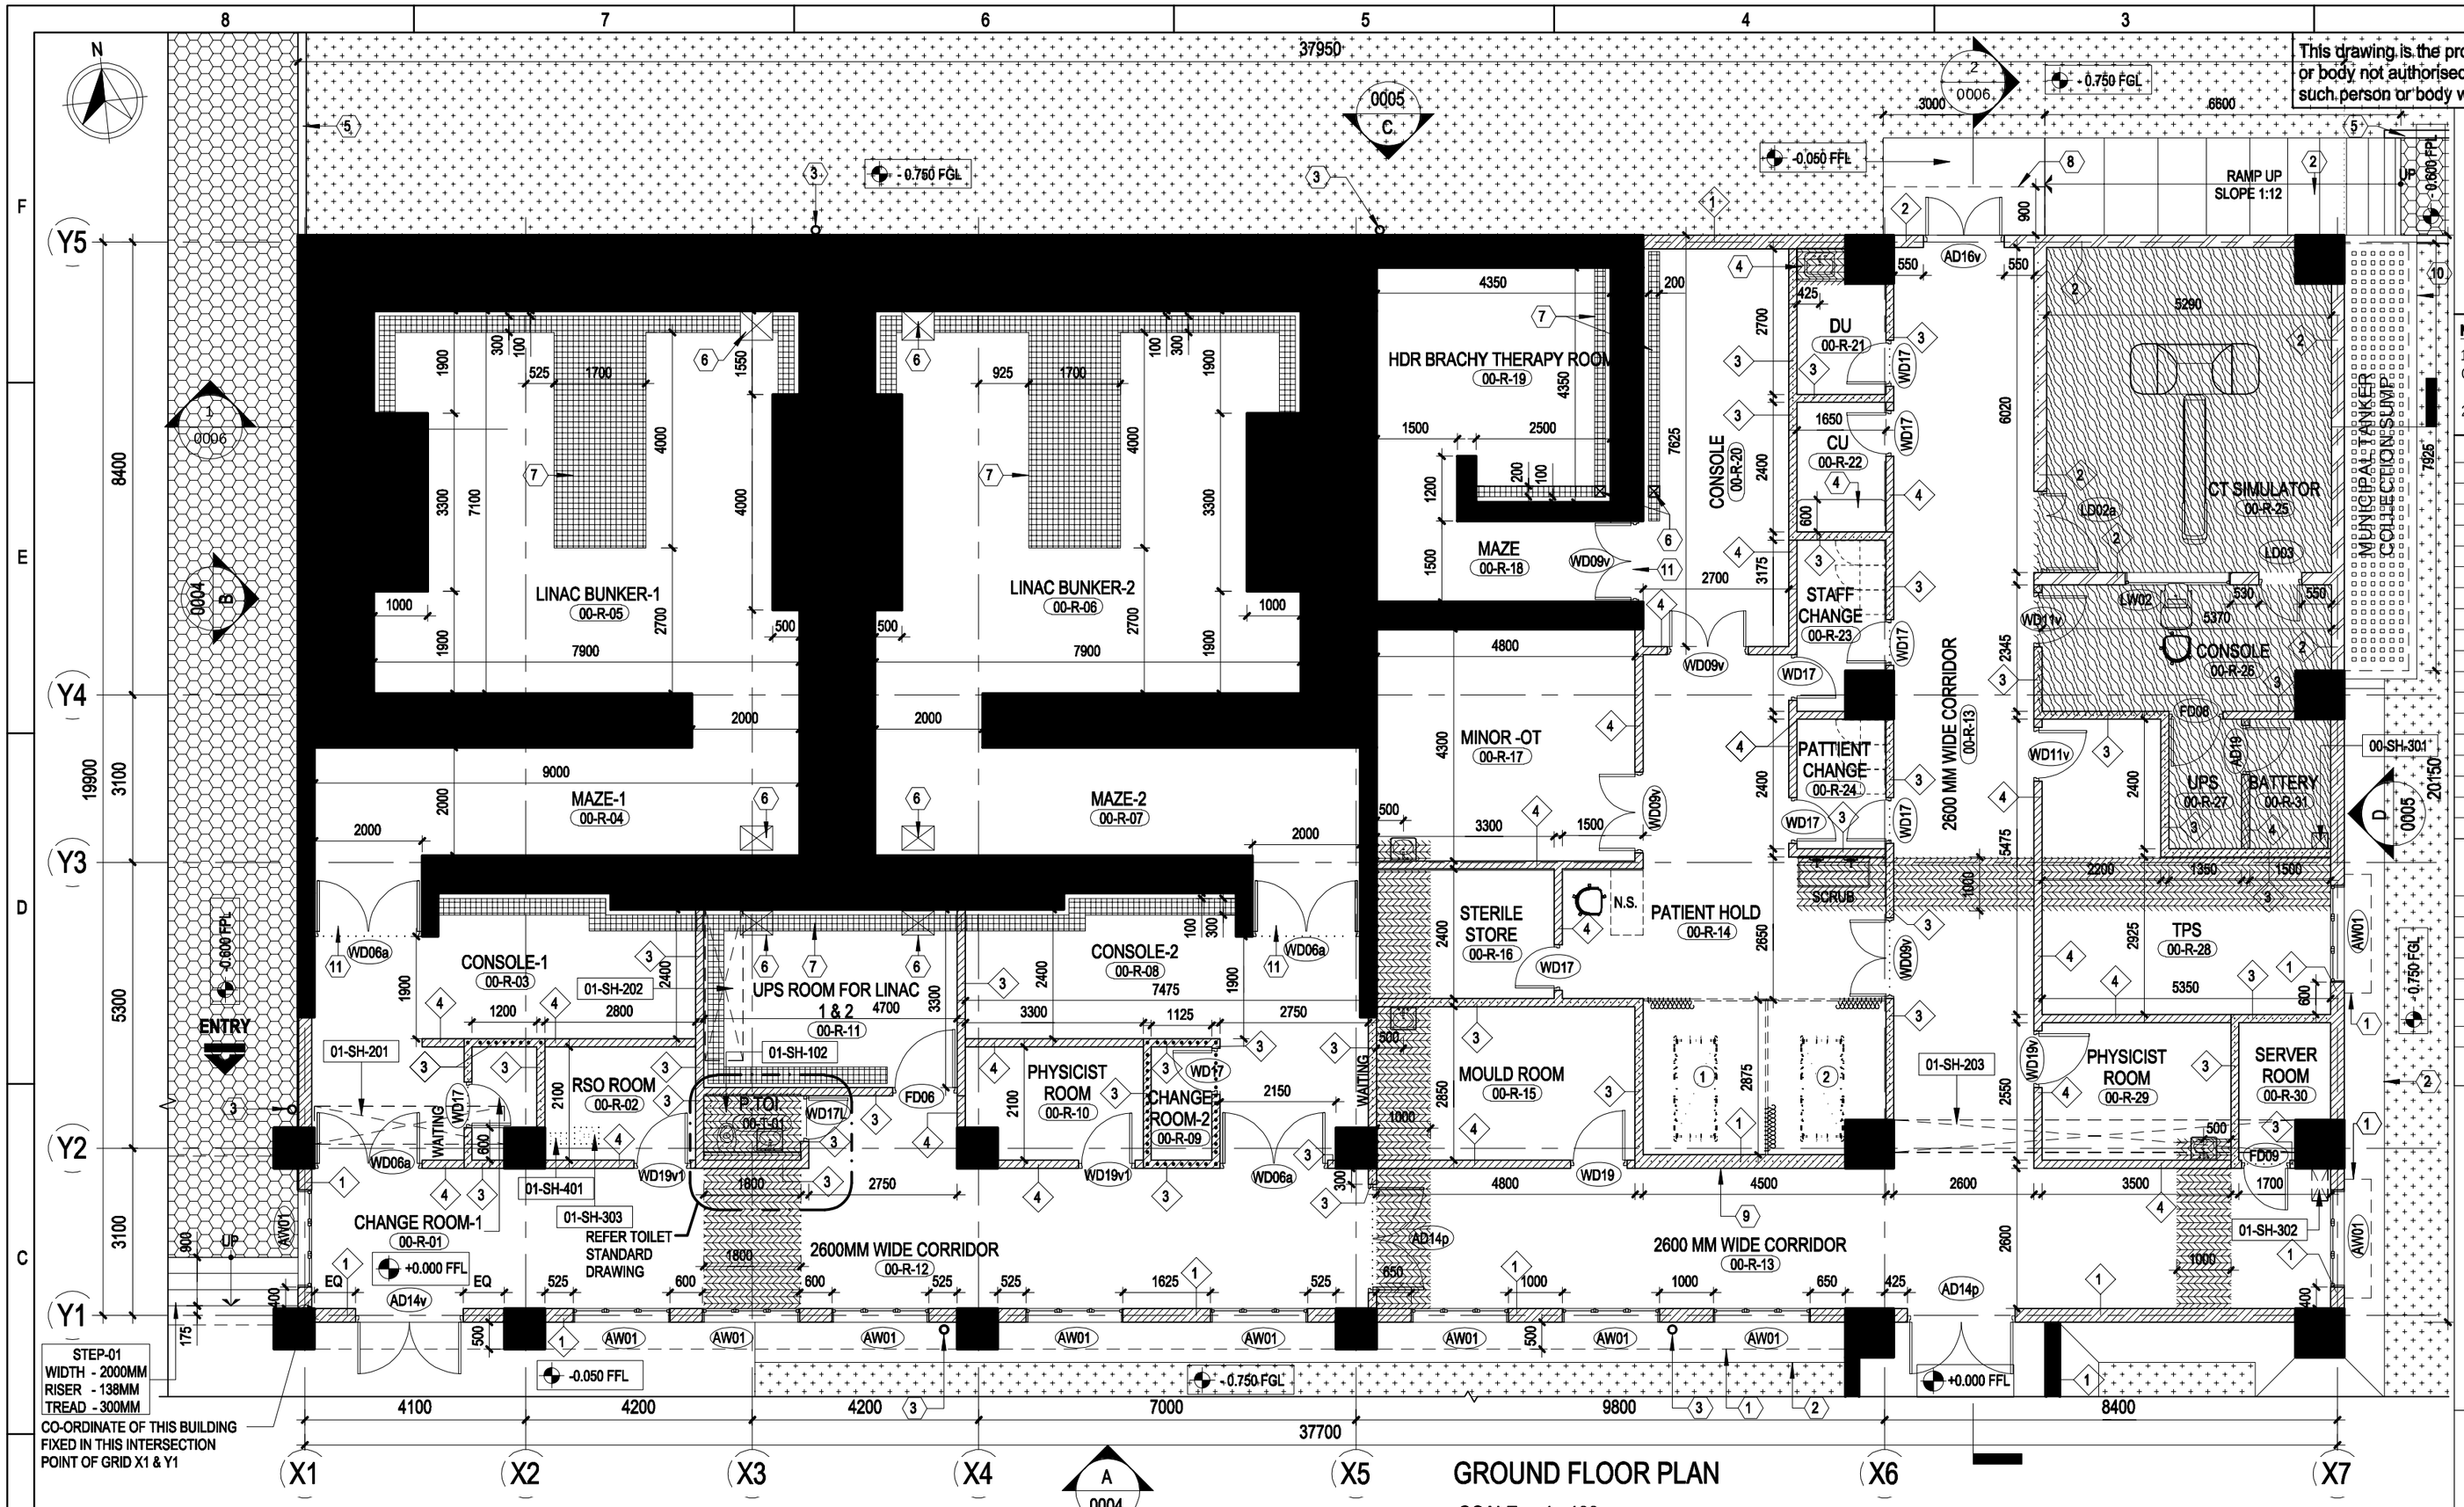

GROUND FLOOR PLAN

SCALE - 1 : 100

WALL LEGEND :

1. 250MM THK. BLOCK WALLS UP TO SOFFIT OF THE SLAB/BEAM.
2. 230MM THK BRICK WORK UP TO SOFFIT OF THE SLAB/BEAM.
3. 150MM THK BLOCK WORK UP TO SOFFIT OF THE SLAB/BEAM.
4. 150MM THK.BLOCK WORK From TOC to 100mm High TOP OF THE FALSE CEILING.

NOTE:

1. • • • • • • • • • • HVAC ZOING ALL THE WALL ON ZONING SHALL BE TAKEN TILL THE BOTTOM OF SLAB/BEAM.
2. ALL TOILET & DU OUTER WALL SHALL BE TAKEN TILL THE BOTTOM OF SLAB/BEAM.

FLOOR LEVEL — 00-0-XXX — ROOM SERIAL NO. / ROOM TYPE

FLOOR LEVEL — 00-SH-XXX — SHAFT TYPE / SERIAL NO. / SHAFT

ROOM TAG KEYNOTE:

S - SERVICES
T - TOILET
L - LIFT LOBBY
ST - STAIRCASE
R - ROOMS

SHAFT NO	SHAFT TYPE
1XX	PHE
2XX	HVAC
3XX	ELECTRICAL
4XX	ELV

CLIENT SIGNATURE :

GENERAL NOTES :

01. ALL DIMENSIONS ARE IN MILLIMETERS & LEVELS IN METERS.
02. +0.000FFL REFERS TO 35.200 LEVEL AT SITE.
03. THIS DRAWING SHOULD BE READ IN CONJUNCTION WITH THE FOLLOWING DRAWINGS O19035-A-HP-29-WD-0002 TO 0003.
04. FOR JOINERY, STAIRCASE, RAMP DETAILS, LIFTS, TOILETS, WALL SECTIONS, FLOORING PATTERN DETAILS, FURNITURE LAYOUTS & FALSE CEILING DETAILS REFER SEPARATE DRAWINGS.
05. FOR STRUCTURAL, PUBLIC HEALTH ENGINEERING, HVAC, ELECTRICAL, AND FIRE FIGHTING DETAILS REFER APPROPRIATE SEPARATE DRAWINGS.
06. ALL EXTERNAL WALLS SHOULD BE BUILT UPTO SOFFIT OF BEAM OR CEILING.
07. ANY DISCREPANCIES NOTICED IN THIS DRAWING SHOULD BE BROUGHT TO EDRC'S NOTICE IMMEDIATELY.
08. ALL ROOF SLAB CUTOUTS INDICATED IN THIS DRAWING ARE TENTATIVE. REFER STRUCTURAL DRAWINGS FOR EXACT LOCATION.
09. 150MM THK. / 230MM THK. / 250MM THK. WALL SHOULDER HAS TO BE MAINTAINED FOR ALL DOORS AND 200MM THK. WALL SHOULDER AT COLUMN LOCATION OR UNLESS SPECIFIED.

LEGEND :

FRL	FINISHED ROAD LEVEL	AHU	AIR HANDLING UNIT
FGL	FORMED GROUND LEVEL	LD	LEAD LINED DOOR
FFL	FINISHED FLOOR LEVEL	AL	ALUMINIUM LOUVER
FEA	FIRE EQUIPMENT AREA	AW	ALUMINIUM WINDOW
TOC	TOP OF CONCREATE	AD	ALUMINIUM DOOR
LVL	LEVEL	WD	WOODEN DOOR
TOI.	TOILET	FD	FIRE DOOR
ELV	EXTRA LOW VOLTAGE	RSO	RADIATION SAFTY OFFICER
PHE	PUBLIC HEALTH ENGINEERING	TPS	TREATMENT PLANNING STATION
HVAC	HEATING VENTILATION AIR CONDITIONING	CT	COMPUTER TOMOGRAPHY
		FPL	FINISHED PAVEMENT LEVEL

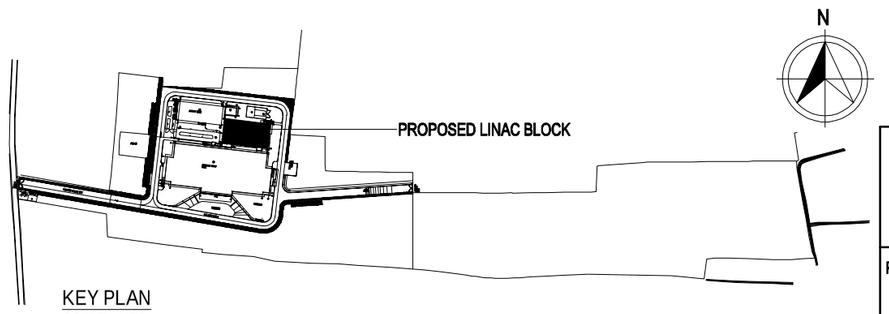

KEY PLAN
SCALE - NTS

REV.NO.	DESCRIPTION	DESIGNED		DRAWN		CHECKED		APPROVED	
0	RELEASED AS GOOD FOR CONSTRUCTION	TJR	16.08.23	TJR	17.08.23	TI	19.08.23	JA	19.08.23

REVISIONS

KEY NOTES :

1. 500MM WIDE SUNSHADE PROJECTION ABOVE.
2. 600MM WIDE PLINTH PROTECTION.
3. RAIN WATER DOWN TAKE PIPE.
4. 600MM WIDE COUNTER TO DETAIL.
5. 150MM THK. 150MM HIGH KERB WALL.
6. MAN HOLE REFER STRECTURAL DRAWING.
7. TRENCH DETAIL REFER STRUCTURAL DRAWING.
8. 900MM WIDE SUNSHADE PROJECTION ABOVE.
9. ELECTRICAL DB LOCATION.
10. COVER FOR SUMP.
11. 230 MM THICK BRICK WALL ABOVE LINTEL UPTO SOFFIT OF SLAB.

SUNKEN LEGEND:

200MM SUNKEN FROM FFL
300MM SUNKEN FROM FFL

CUTOUT LEGEND:

FLOOR CUTOUT
ROOF CUTOUT

CHECKED BY	SIGN	DATE	CHECKED BY	SIGN	DATE	CHECKED BY	SIGN	DATE
ARCHITECTURE			HVAC			GIS		
CIVIL & STRUCTURAL			FPS			GEOTECH		
ELECTRICAL			PIPING			VHT		
ELV SYSTEM			PHE					

CLIENT :

ASSAM CANCER CARE FOUNDATION

L&T Construction
Buildings & Factories

PROJECT : Proposed Cancer Centre At 18 Locations In Assam For Assam Cancer Care Foundation & M/s. Tata Trusts
DHUBRI CANCER CENTRE
(A Government of Assam and Tata Trusts Initiative).

CONSULTANT: Engineering Design and Research Center (EDRC), L&T Construction - Buildings & Factories.

CONCEPT ARCHITECT: Engineering Design and Research Center (EDRC), L&T Construction - Buildings & Factories.

SUPPLIER / CONTRACTOR : Larsen & Toubro Limited, Construction, Buildings & Factories

JOB No : O19035

	NAME	SIGN	DATE
DSGN	TJR		16.08.23
DRWN	TJR		17.08.23
CHKD	TI		19.08.23
APPD	JA		19.08.23

TITLE:
LINAC BLOCK
GROUND FLOOR PLAN

SECTION / ELEVATION MARKING
DRAWING NUMBER

SCALE: As indicated

DRAWING No. O19035 - A - HP - 29 - WD - 0001

SHEET:

PROJECTION: FIRST ANGLE

SIZE: A2

REV: 0

RELEASED FOR: ☐ PRELIMINARY ☐ TENDER ☐ INFORMATION ☐ APPROVAL ☑ CONSTRUCTION